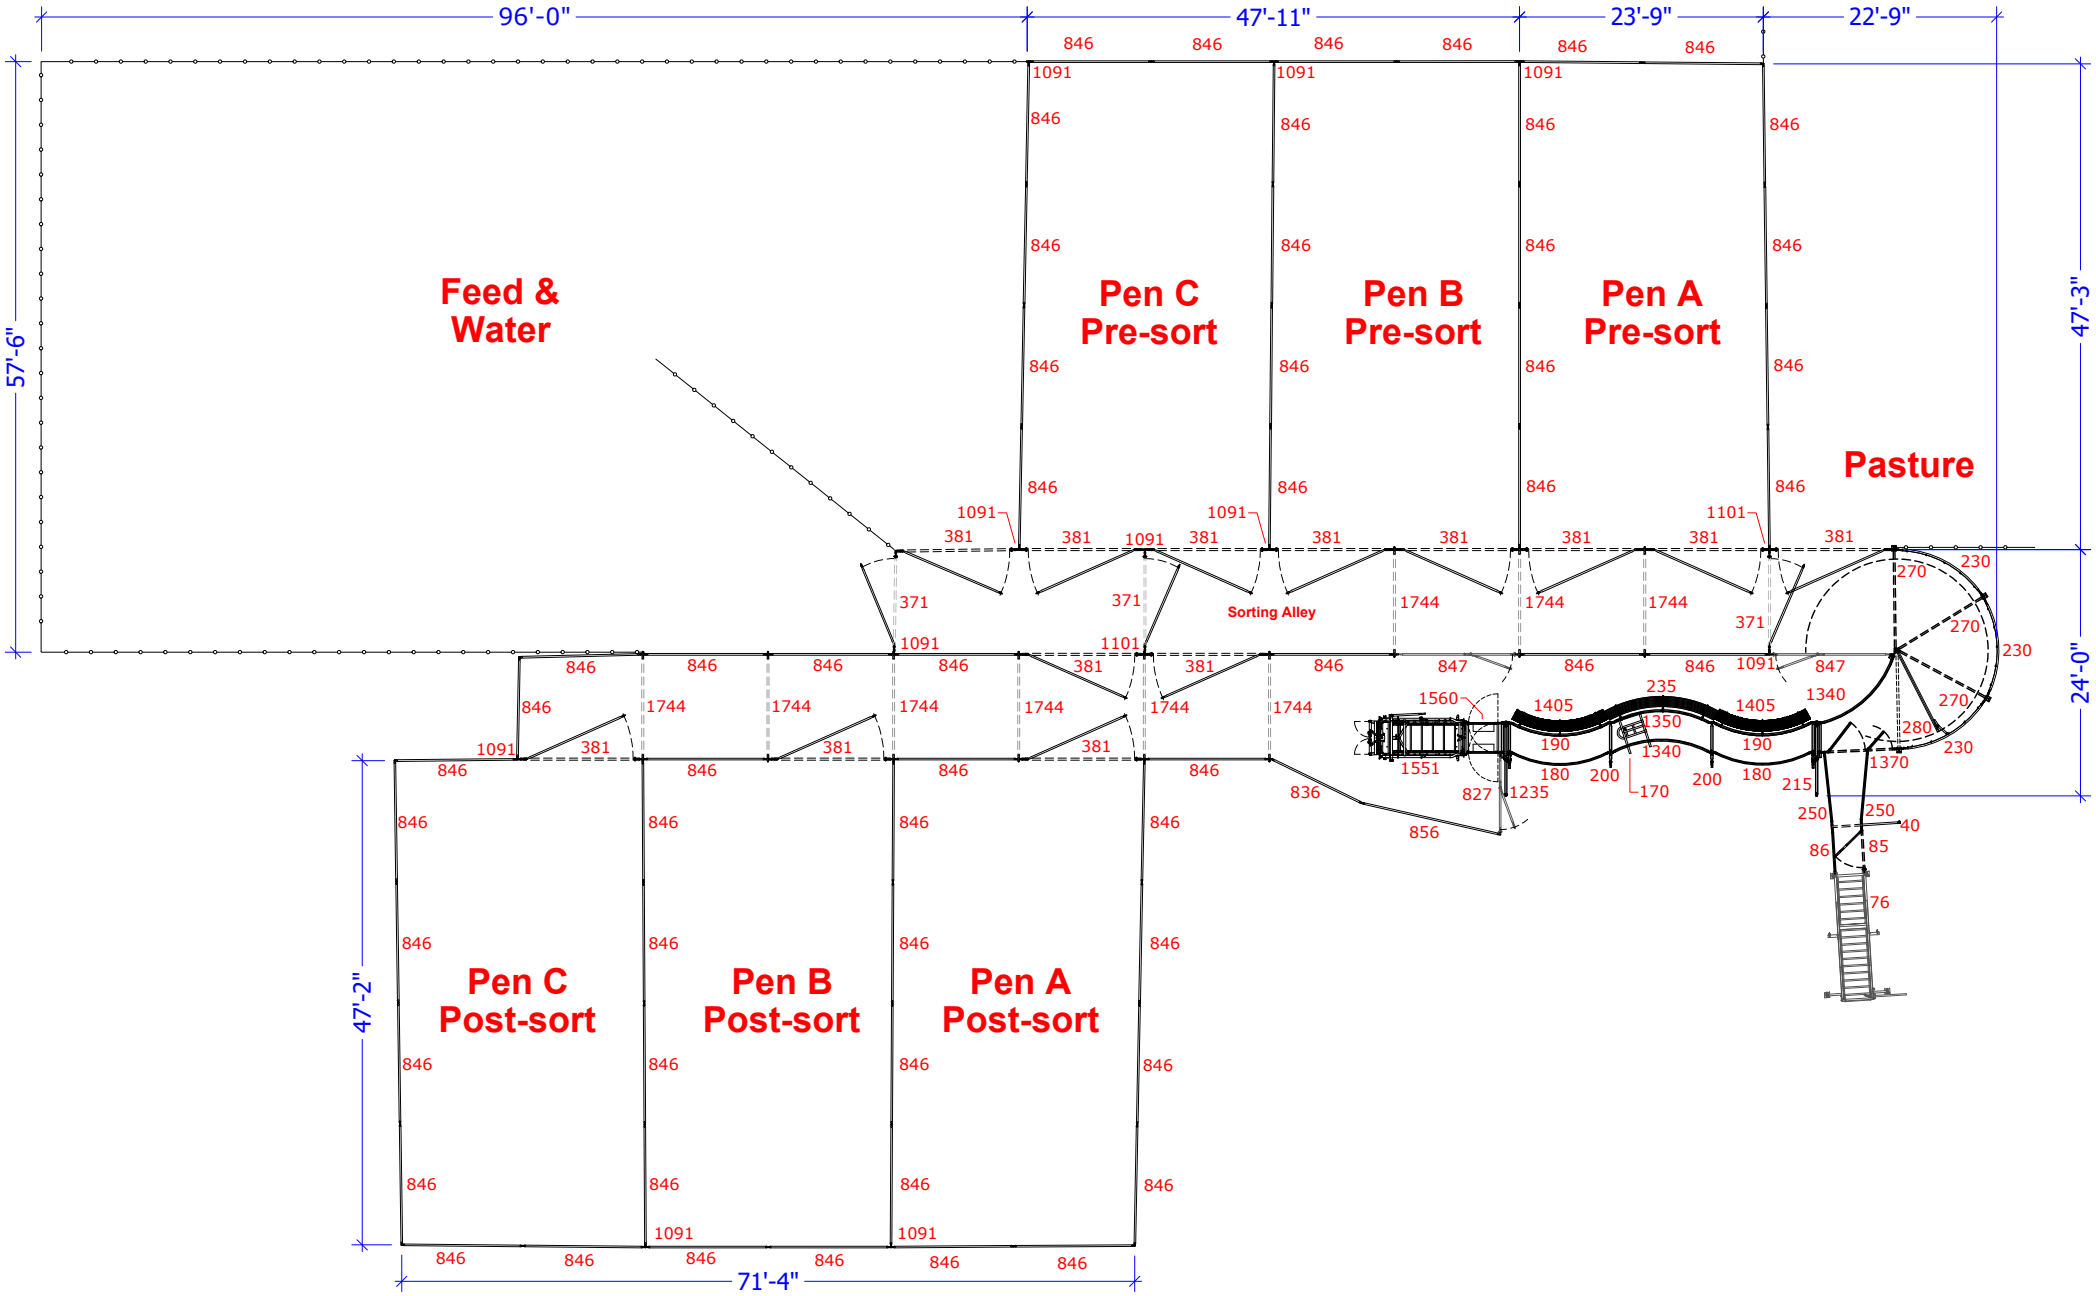
96'-0"
47'-11"
23'-9"
22'-9"
57'-6"
47'-3"
24'-0"
47'-2"
71'-4"
Feed & Water
Pen C Pre-sort
Pen B Pre-sort
Pen A Pre-sort
Pasture
Sorting Alley
Pen C Post-sort
Pen B Post-sort
Pen A Post-sort