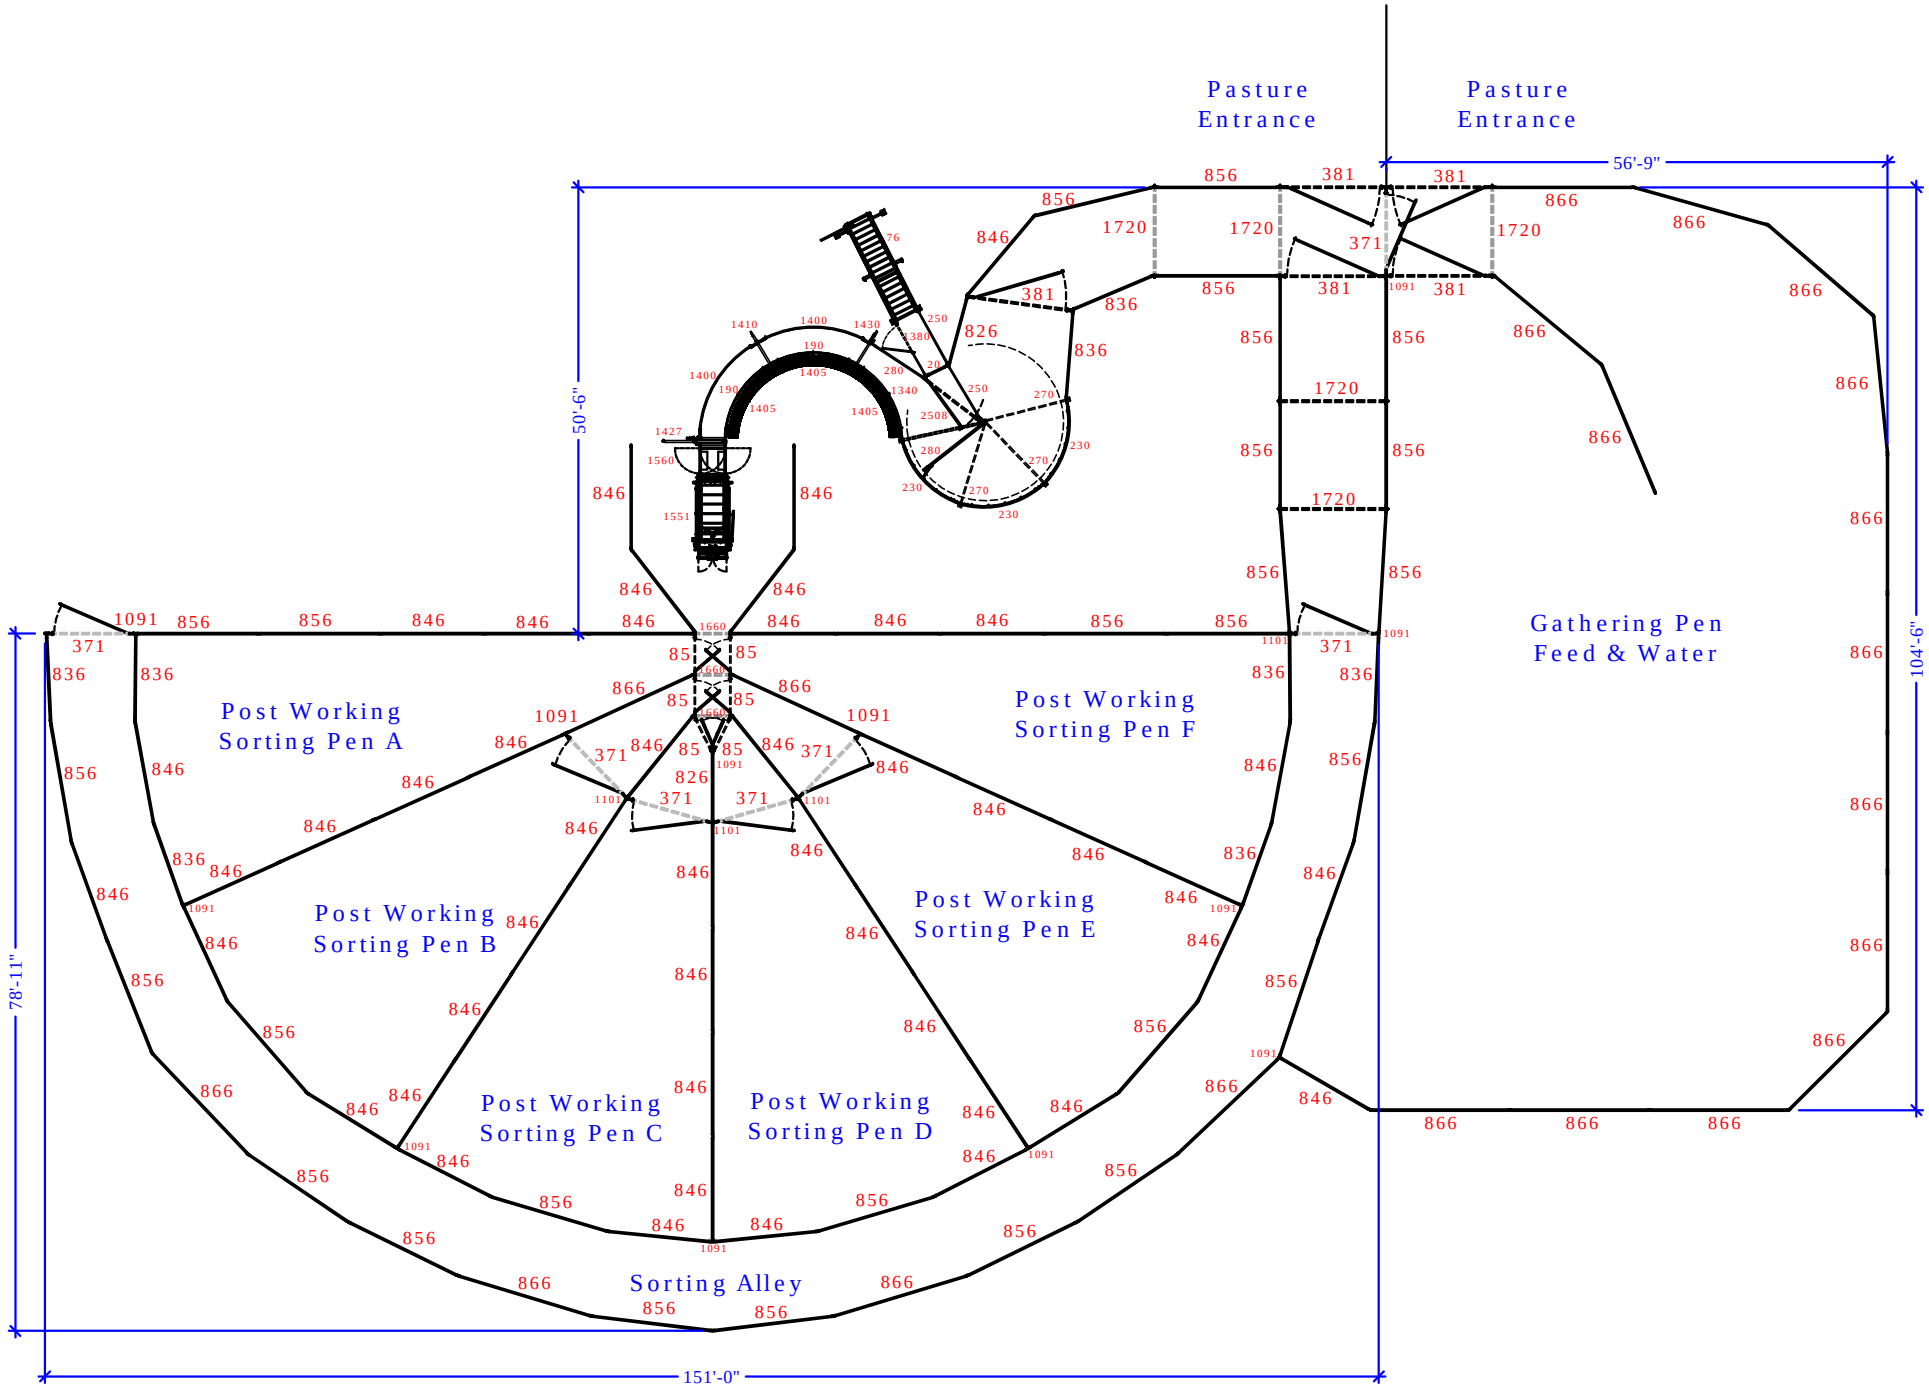
Pasture Entrance
Pasture Entrance
56'-9"
50'-6"
104'-6"
78'-11"
151'-0"
Post Working Sorting Pen A
Post Working Sorting Pen B
Post Working Sorting Pen C
Post Working Sorting Pen D
Post Working Sorting Pen E
Post Working Sorting Pen F
Gathering Pen Feed & Water
Sorting Alley