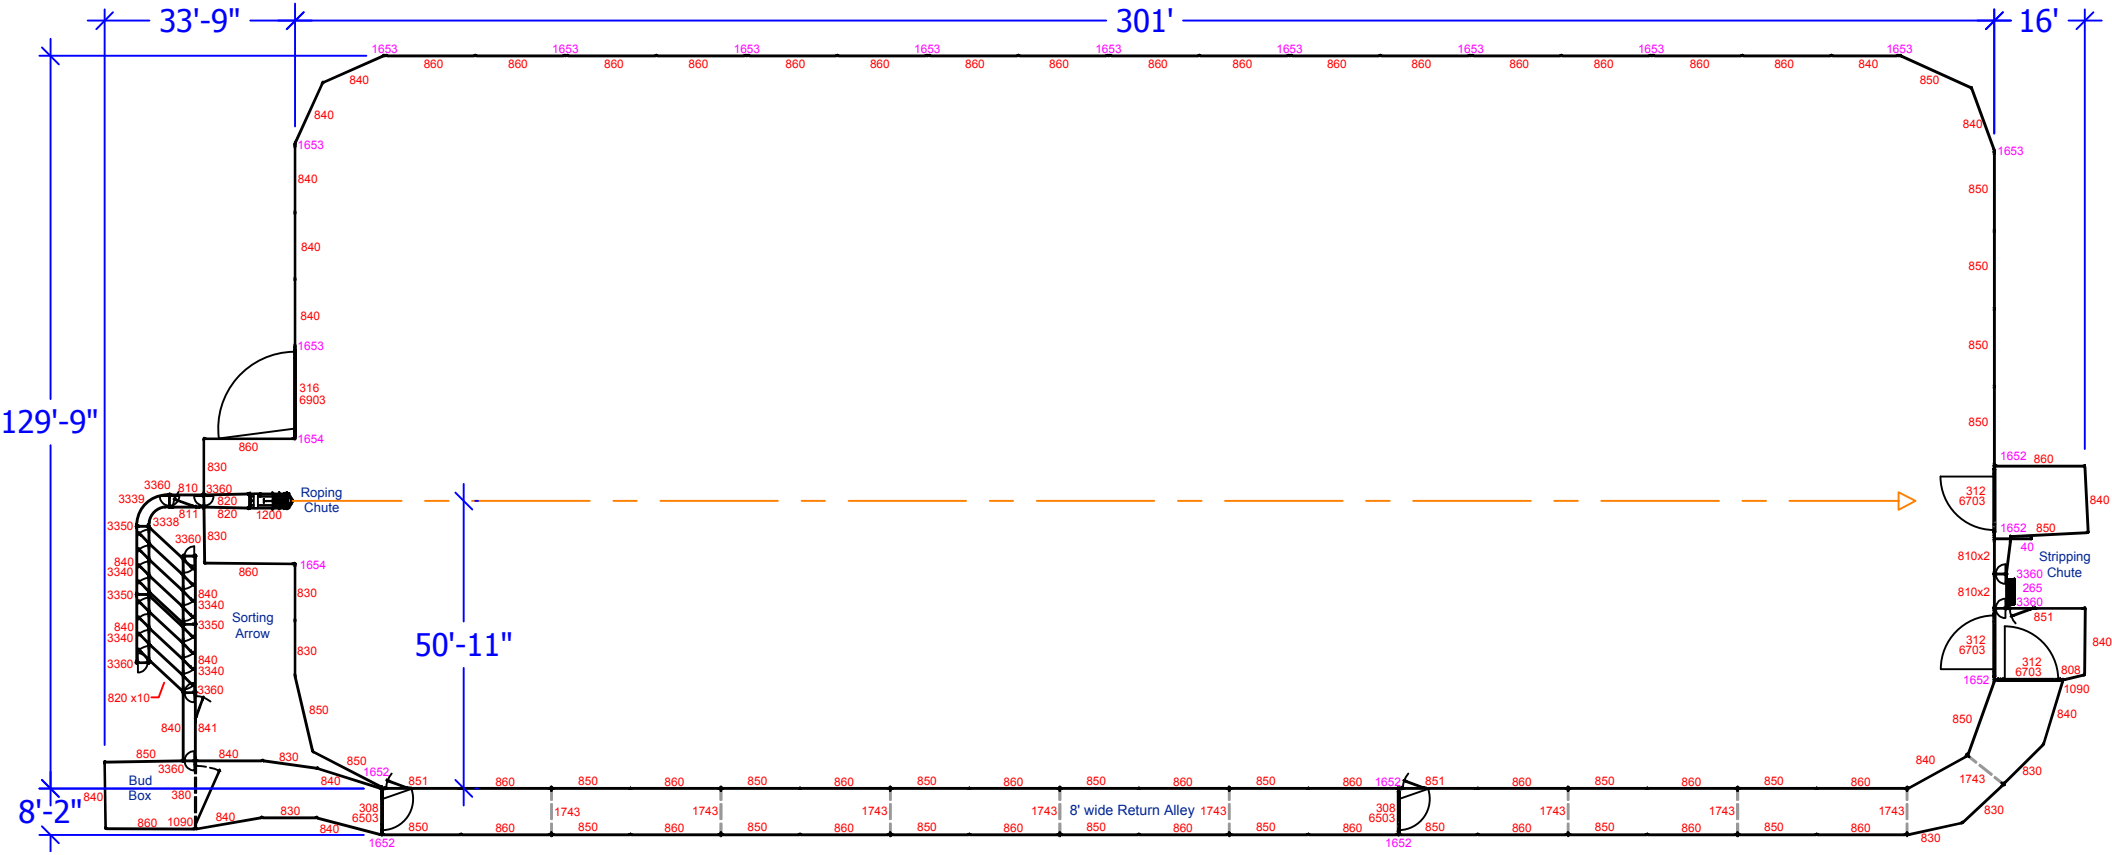
33'-9"
301'
16'
129'-9"
50'-11"
8'-2"
Roping Chute
Sorting Arrow
Bud Box
8' wide Return Alley
Stripping Chute