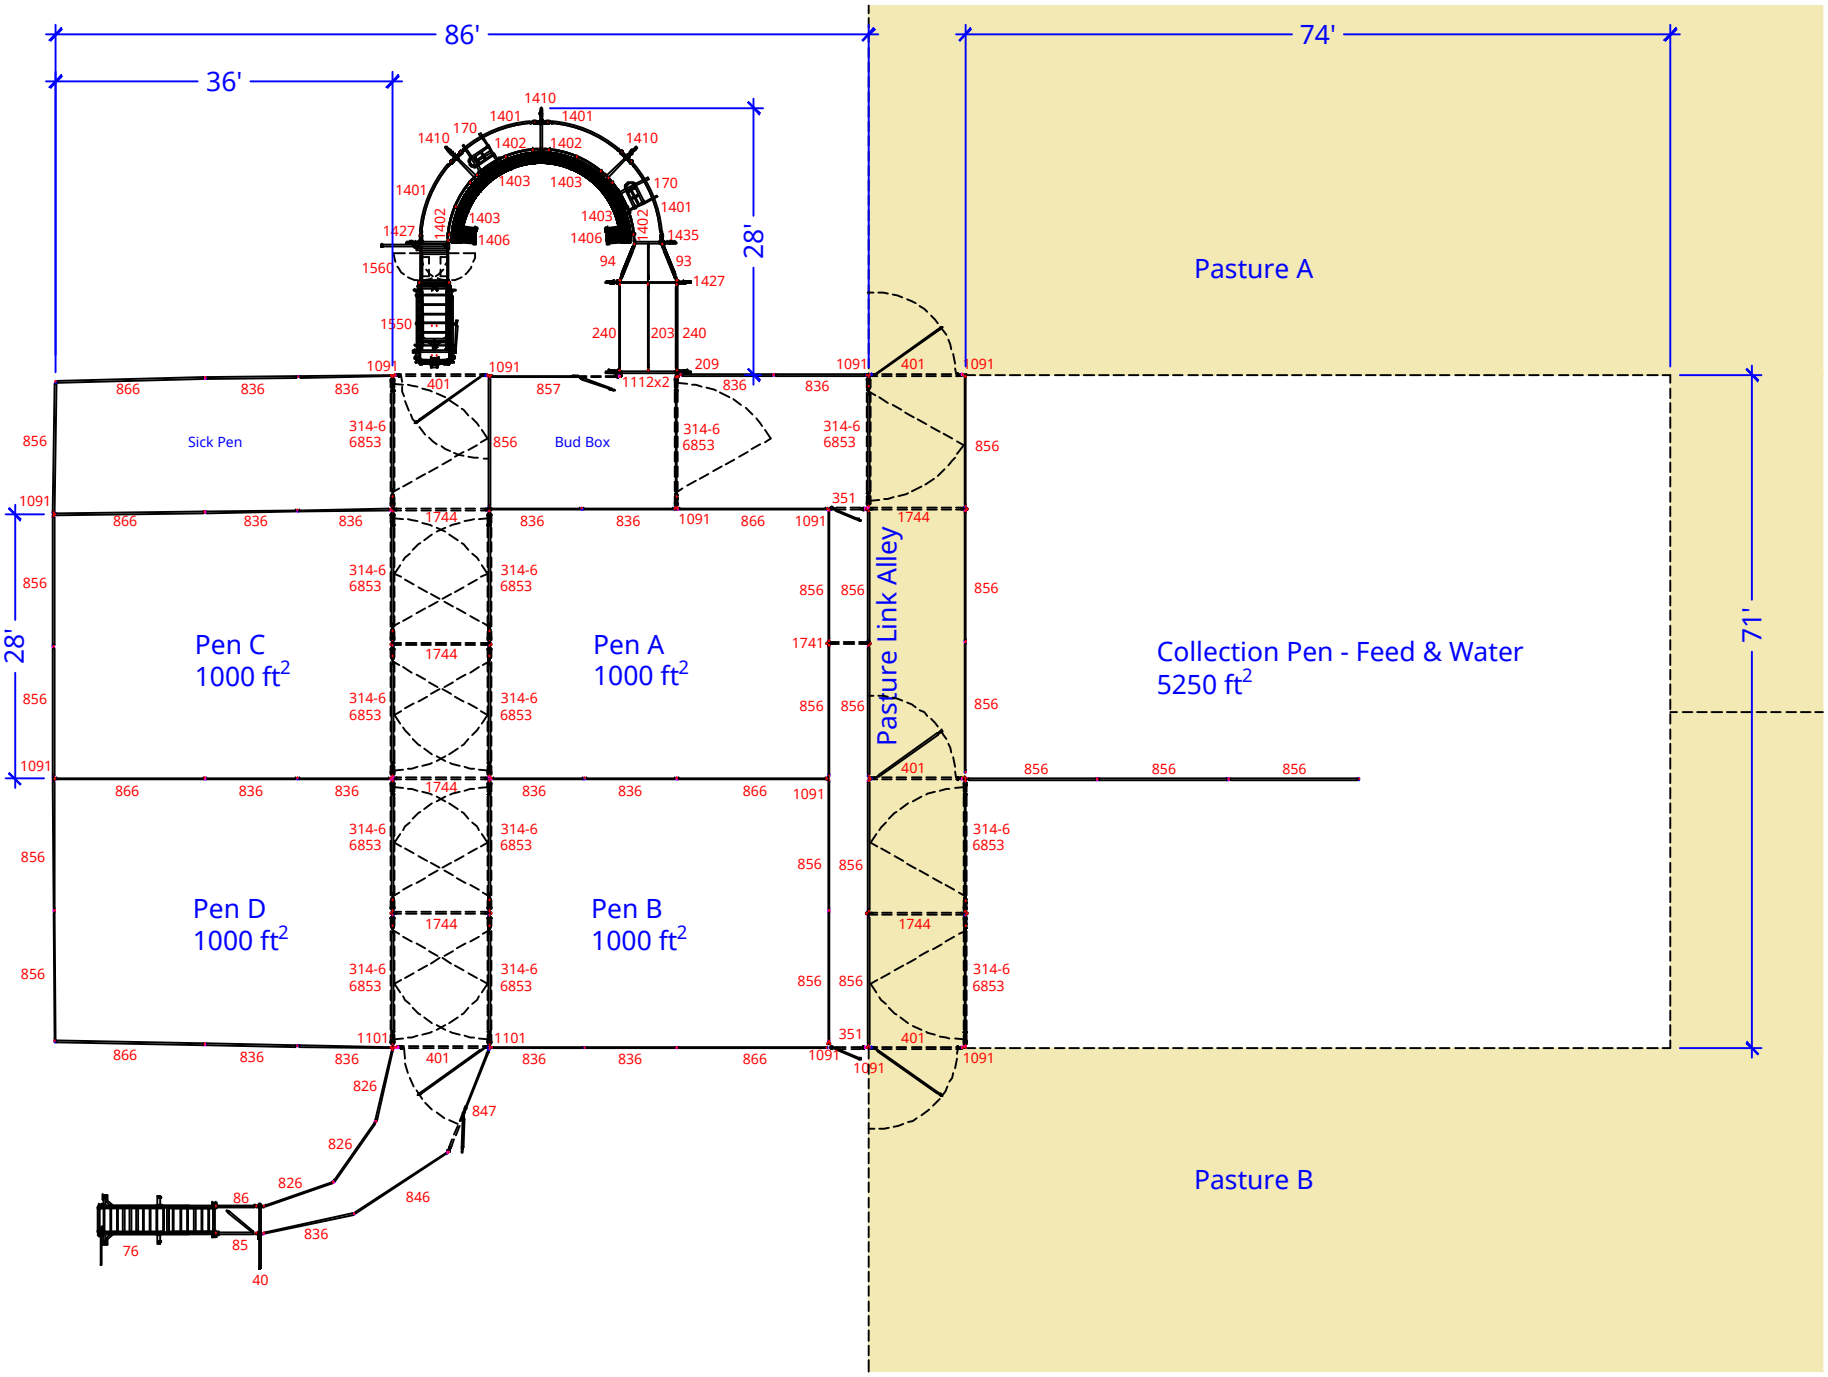
86'
36'
74'
28'
71'
Pasture A
Pasture B
Sick Pen
Bud Box
Pen C
1000 ft2
Pen A
1000 ft2
Pen D
1000 ft2
Pen B
1000 ft2
Pasture Link Alley
Collection Pen - Feed & Water
5250 ft2