21' x 11' Wellfence Enclosure

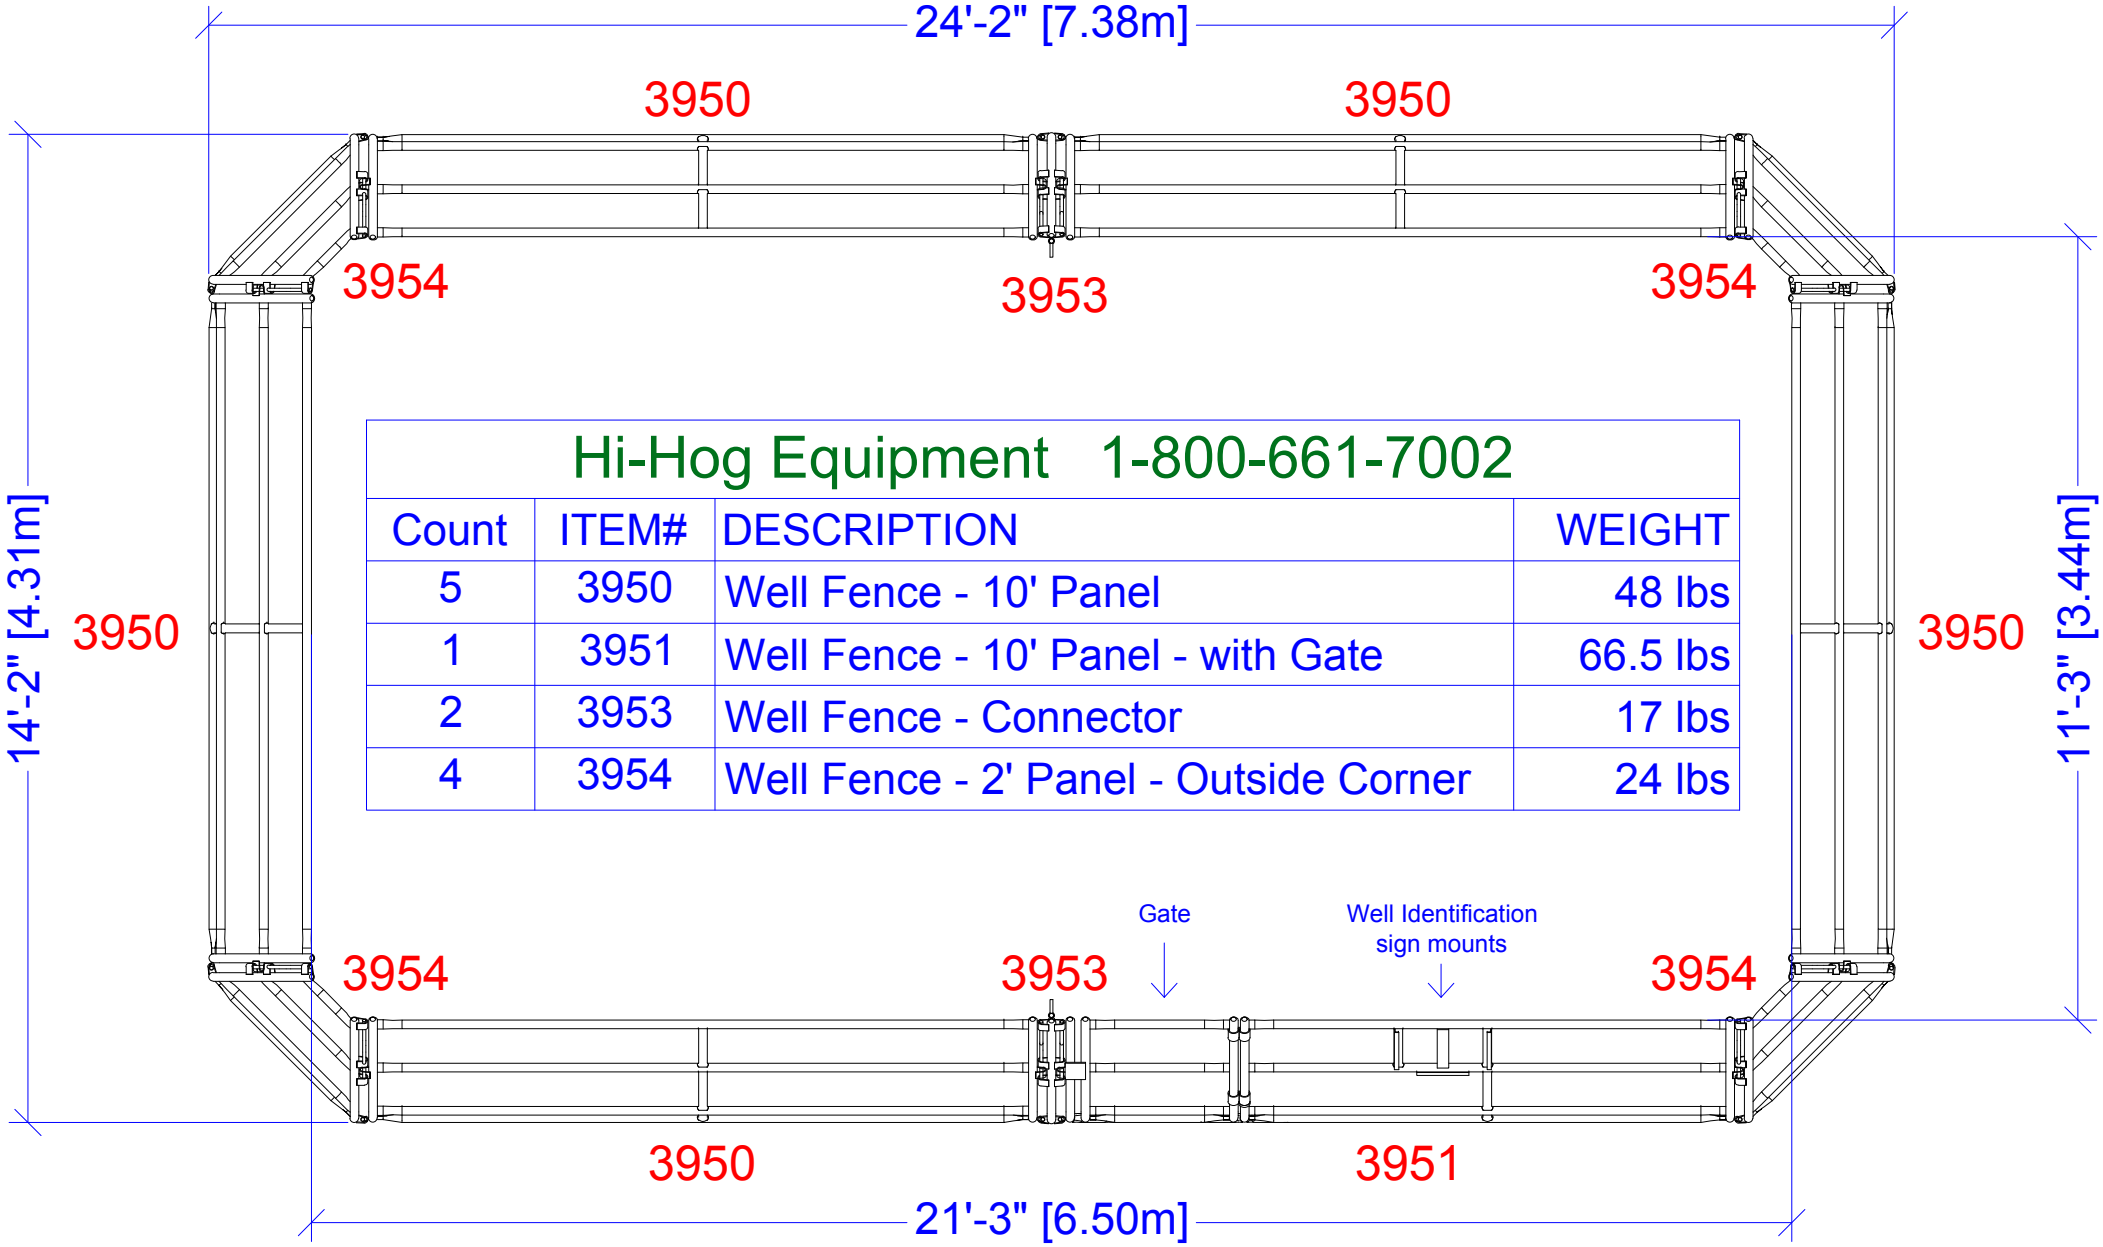

Hi-Hog Equipment 1-800-661-7002			
Count	ITEM#	DESCRIPTION	WEIGHT
5	3950	Well Fence - 10' Panel	48 lbs
1	3951	Well Fence - 10' Panel - with Gate	66.5 lbs
2	3953	Well Fence - Connector	17 lbs
4	3954	Well Fence - 2' Panel - Outside Corner	24 lbs